


20.00 MT WIDE ROAD

30.00 MT WIDE ROAD

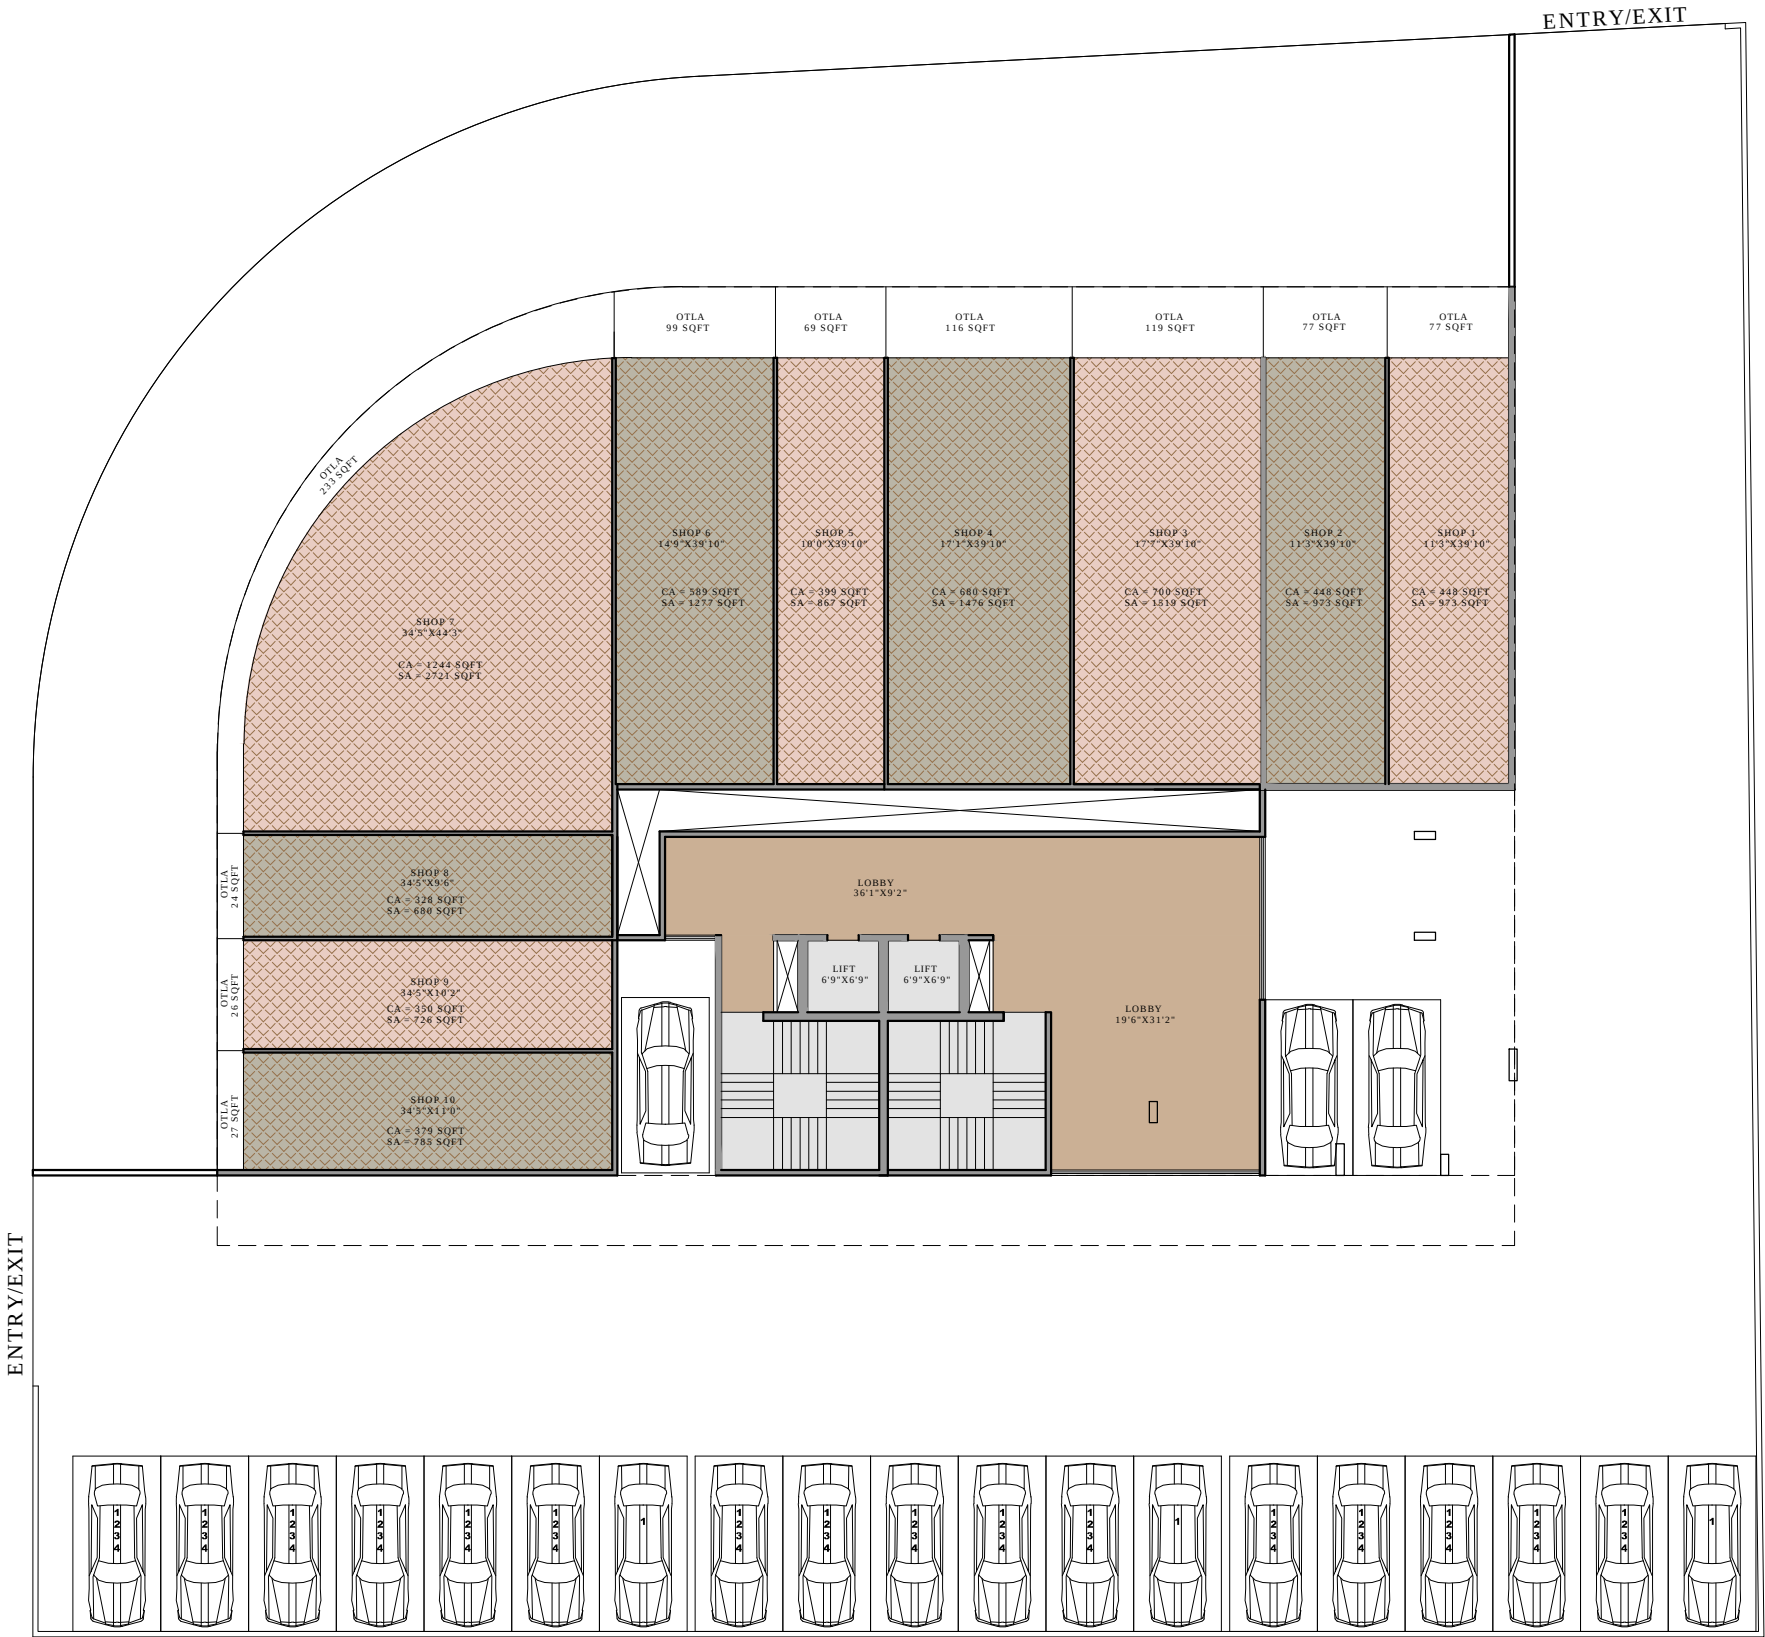

PROJECT
PROPOSED COMMERCIAL CUM
RESIDENTIAL BUILDING
ON PLOT NO-260,SEC-17,ULWE

DEVELOPERS


TODAY GLOBAL

CONTENT

GROUND FLOOR PLAN

NORTH

stapl
soyuz talib architects
1406, Kesar Solitaire, Palm Beach Road
plot no. 5, sector 19, Sanpada, Navi Mumbai
Ph. No. 27810762 / 63

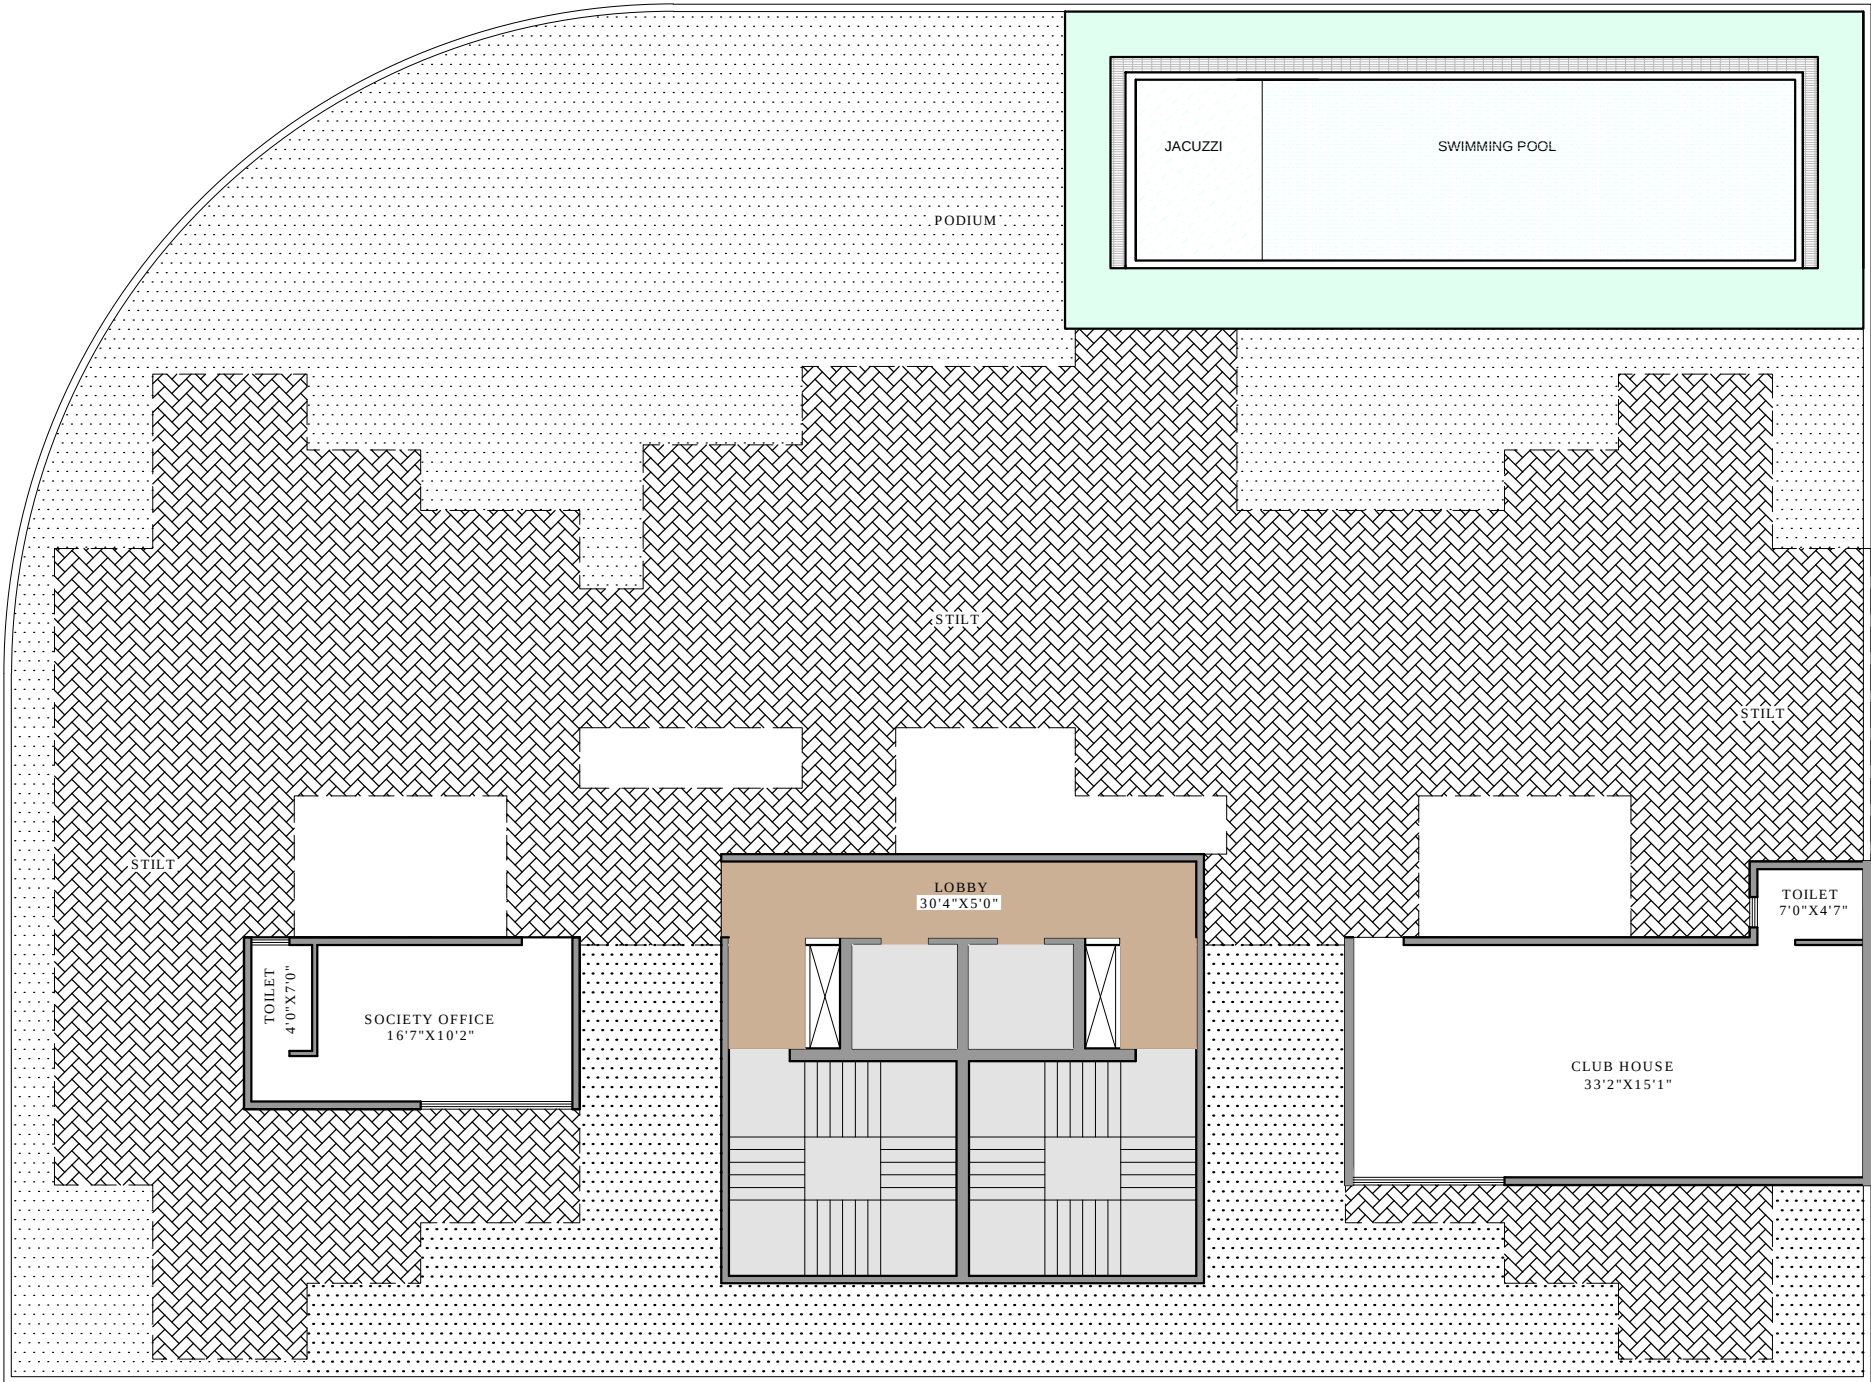

PROJECT
PROPOSED COMMERCIAL CUM
RESIDENTIAL BUILDING
ON PLOT NO-260,SEC-17,ULWE

DEVELOPERS

TODAY GLOBAL

CONTENT

FIRST FLOOR PLAN

NORTH

stapl
soyuz talib architects
1406, Kesar Solitaire, Palm Beach Road
plot no. 5, sector 19, Sanpada, Navi Mumbai
Ph. No. 27810762 / 63



PROJECT
PROPOSED COMMERCIAL CUM
RESIDENTIAL BUILDING
ON PLOT NO-260, SEC-17, ULWE

DEVELOPERS

TODAY GLOBAL

CONTENT
TYPICAL FLOOR PLAN
EVEN FLOORS
(2,4,6,8,10&12)

NORTH

stapl
soyuz talib architects
1406, Kesar Solitaire, Palm Beach Road
plot no. 5, sector 19, Sanpada, Navi Mumbai
Ph. No. 27810762 / 63

